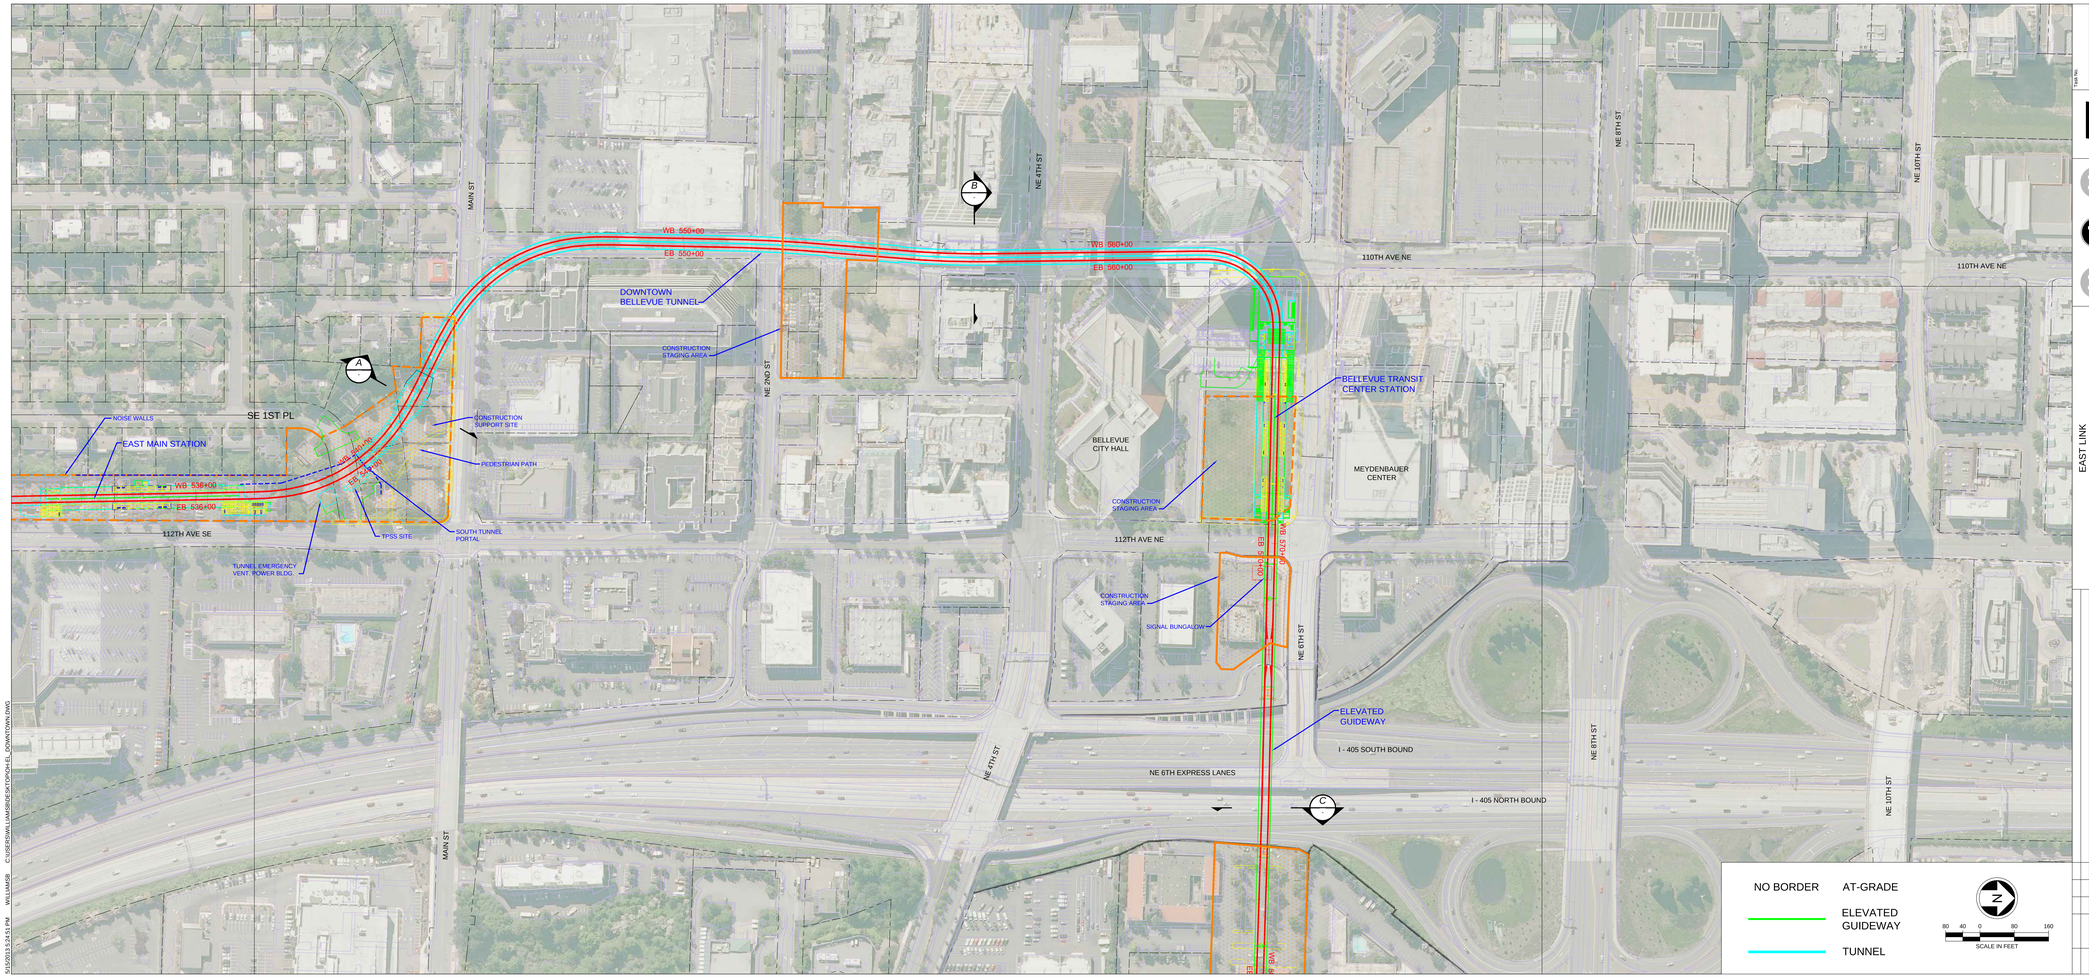

EAST LINK
SOUTH BELLEVUE TO OVERLAKE TRANSIT CENTER
FINAL DESIGN
EAST MAIN TO DOWNTOWN BELLEVUE (I-405)
TRACK ALIGNMENT
PLAN

FINAL DESIGN PARTNERS.

SOUNDTRANSIT

Task No.
Contract No.

1 OF 2

Revisions | Appr. | Chk. | Dsn. | Date | No.

C:\USERS\WILLIAMSB\DESKTOP\H-EL_DOWNTOWN.DWG
5/15/2013 5:24:51 PM WILLIAMSB

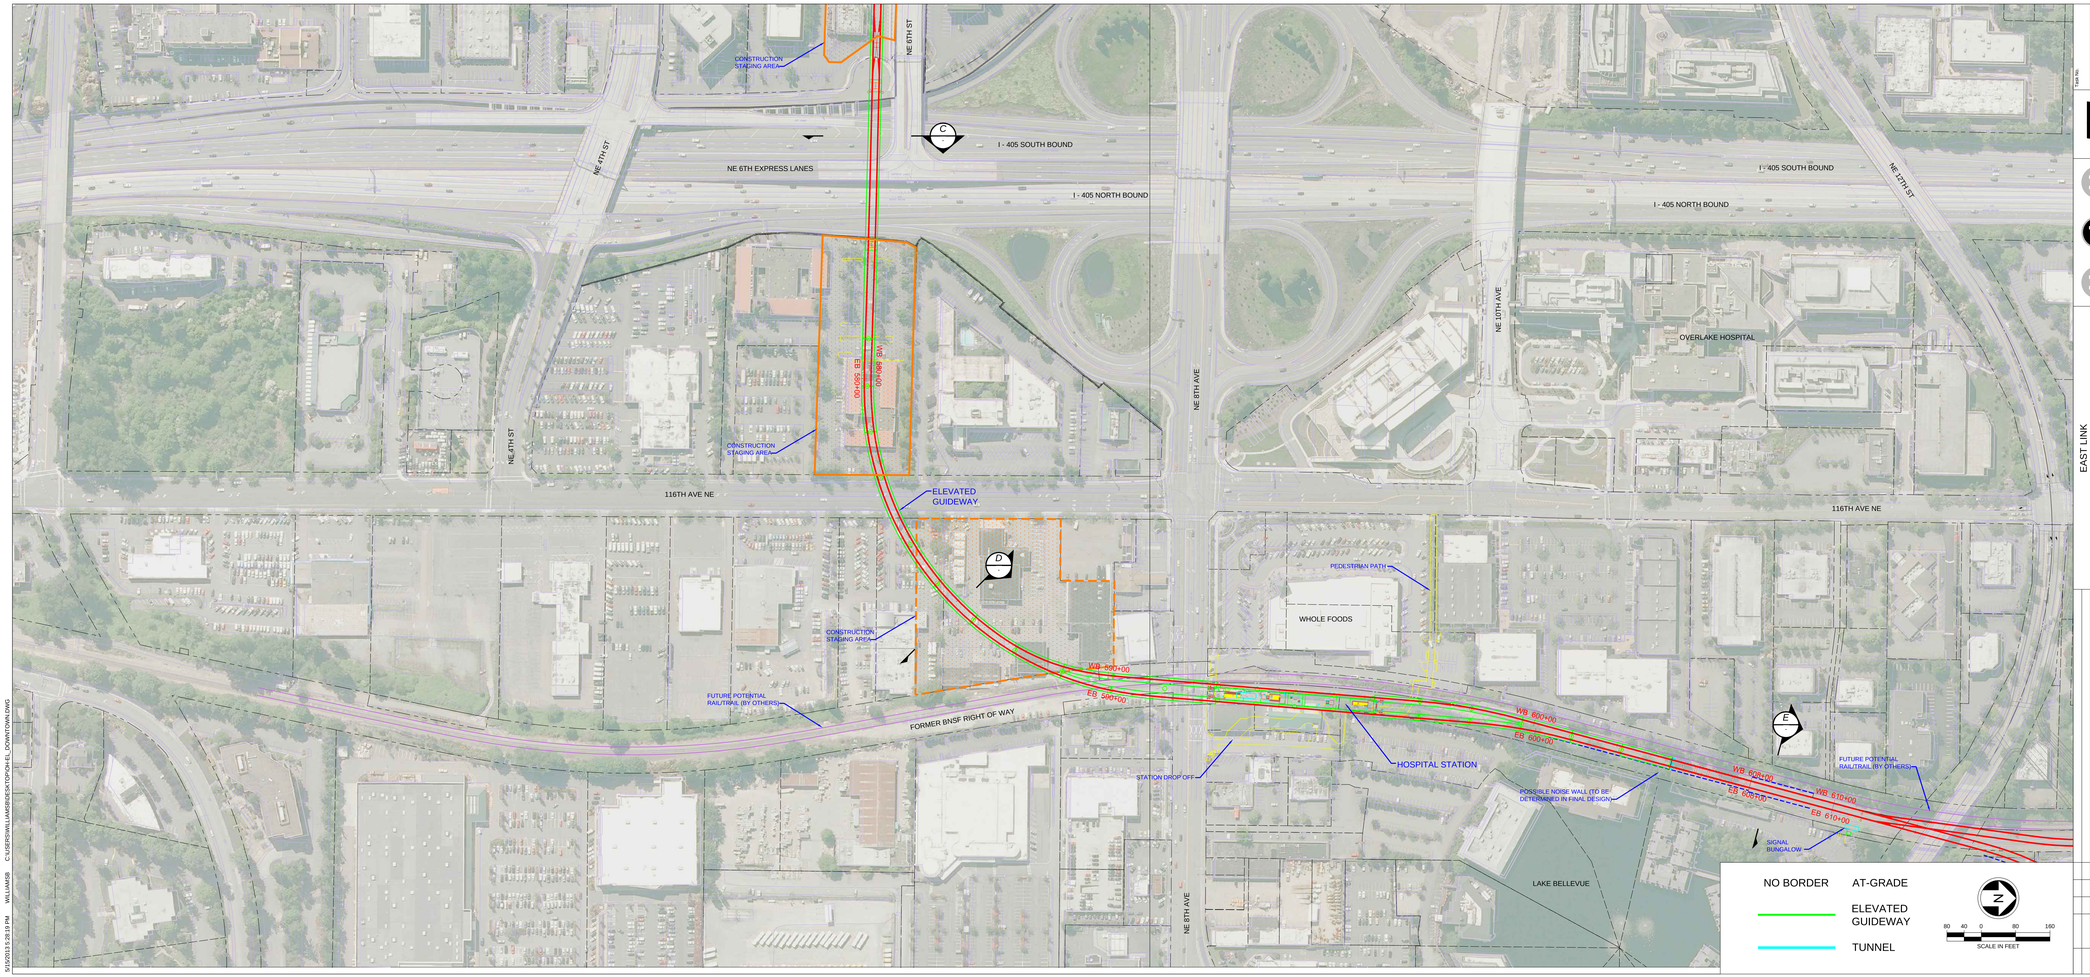

EAST LINK
SOUTH BELLEVUE TO OVERLAKE TRANSIT CENTER
FINAL DESIGN
DOWNTOWN BELLEVUE TO FORMER BNSF TRACK ALIGNMENT
PLAN

FINAL DESIGN PARTNERS.

SOUNDTRANSIT

Sheet No. 2 OF 2

5/15/2013 5:28:19 PM WILLIAMSB C:\USERS\WILLIAMSB\DESKTOP\CH-EL_DOWNTOWN.DWG